
Volunteer Tower - Concept Design

Bell Tower Concept | Natural Stone with Natural Limestone Trim

OVERALL VIEW - NIGHT



FRONT ELEVATION

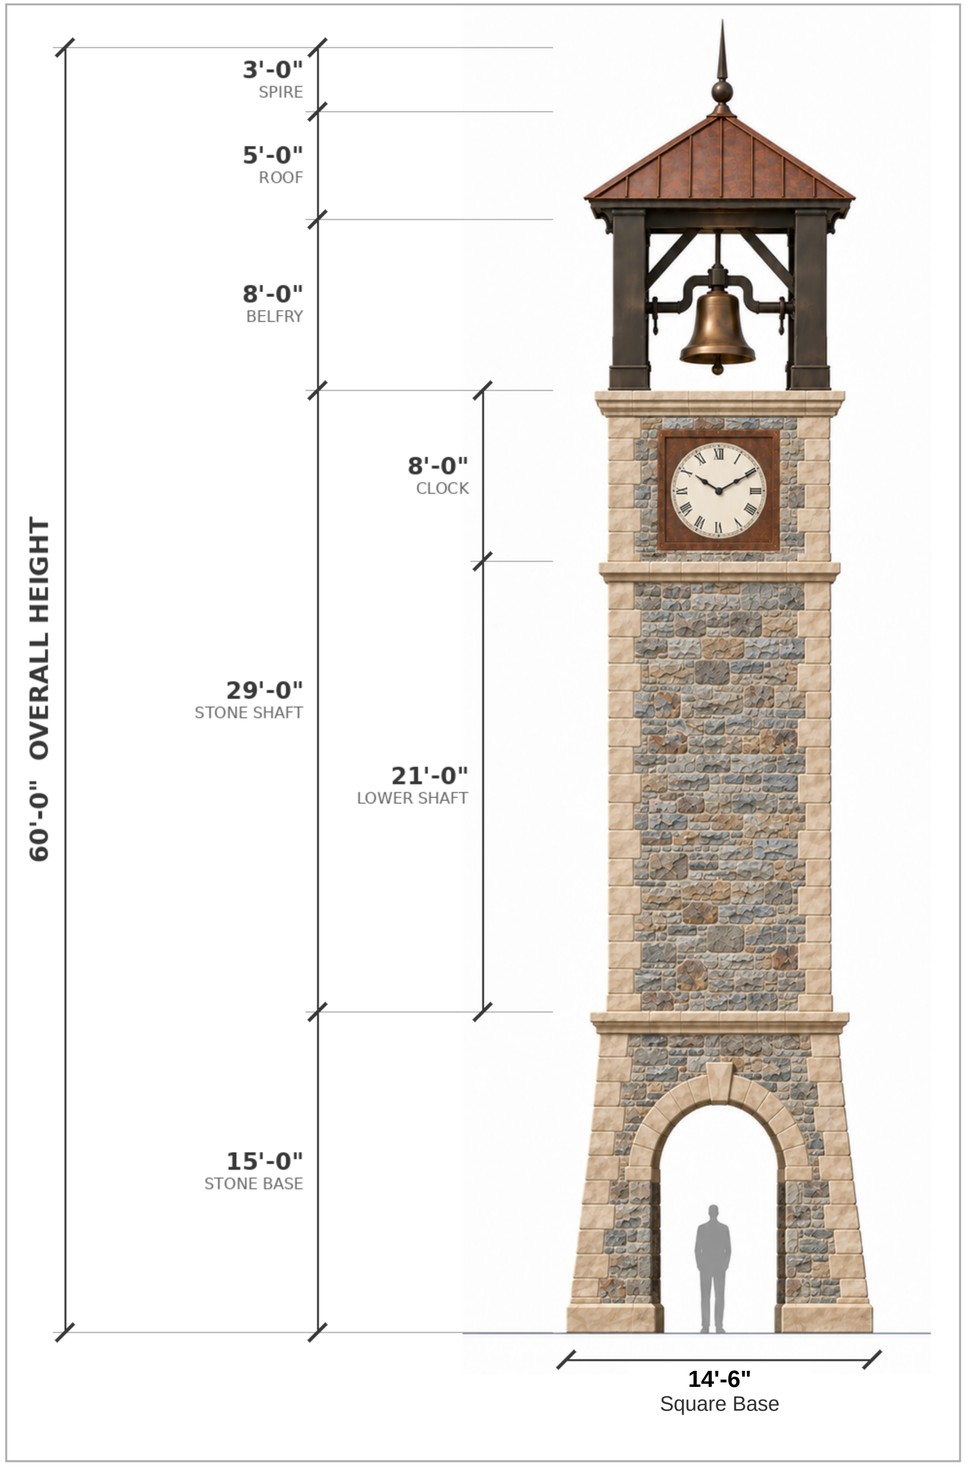

MATERIALS & FINISHES



NATURAL STONE
Base and shaft. Gray and blue-gray with rust and tan tones.



NATURAL LIMESTONE TRIM
Corners, arch, bands, and caps. Warm buff.



DARK BRONZE STEEL
Belfry posts, beams, braces, and brackets.



CORTEN STEEL
Standing-seam roof and clock surround, naturally weathered.



BRONZE BELL
Cast bronze bell on steel yoke.

BELFRY DETAIL



All stone shown is natural quarried stone. No wood. Belfry is dark bronze steel. Roof and clock surround are naturally weathered Corten steel.

Lighting: warm white (2700-3000K), backlit clock faces, bell spotlight, belfry wash, stone uplighting, lit arch interior. Concept rendering only. Not for construction.